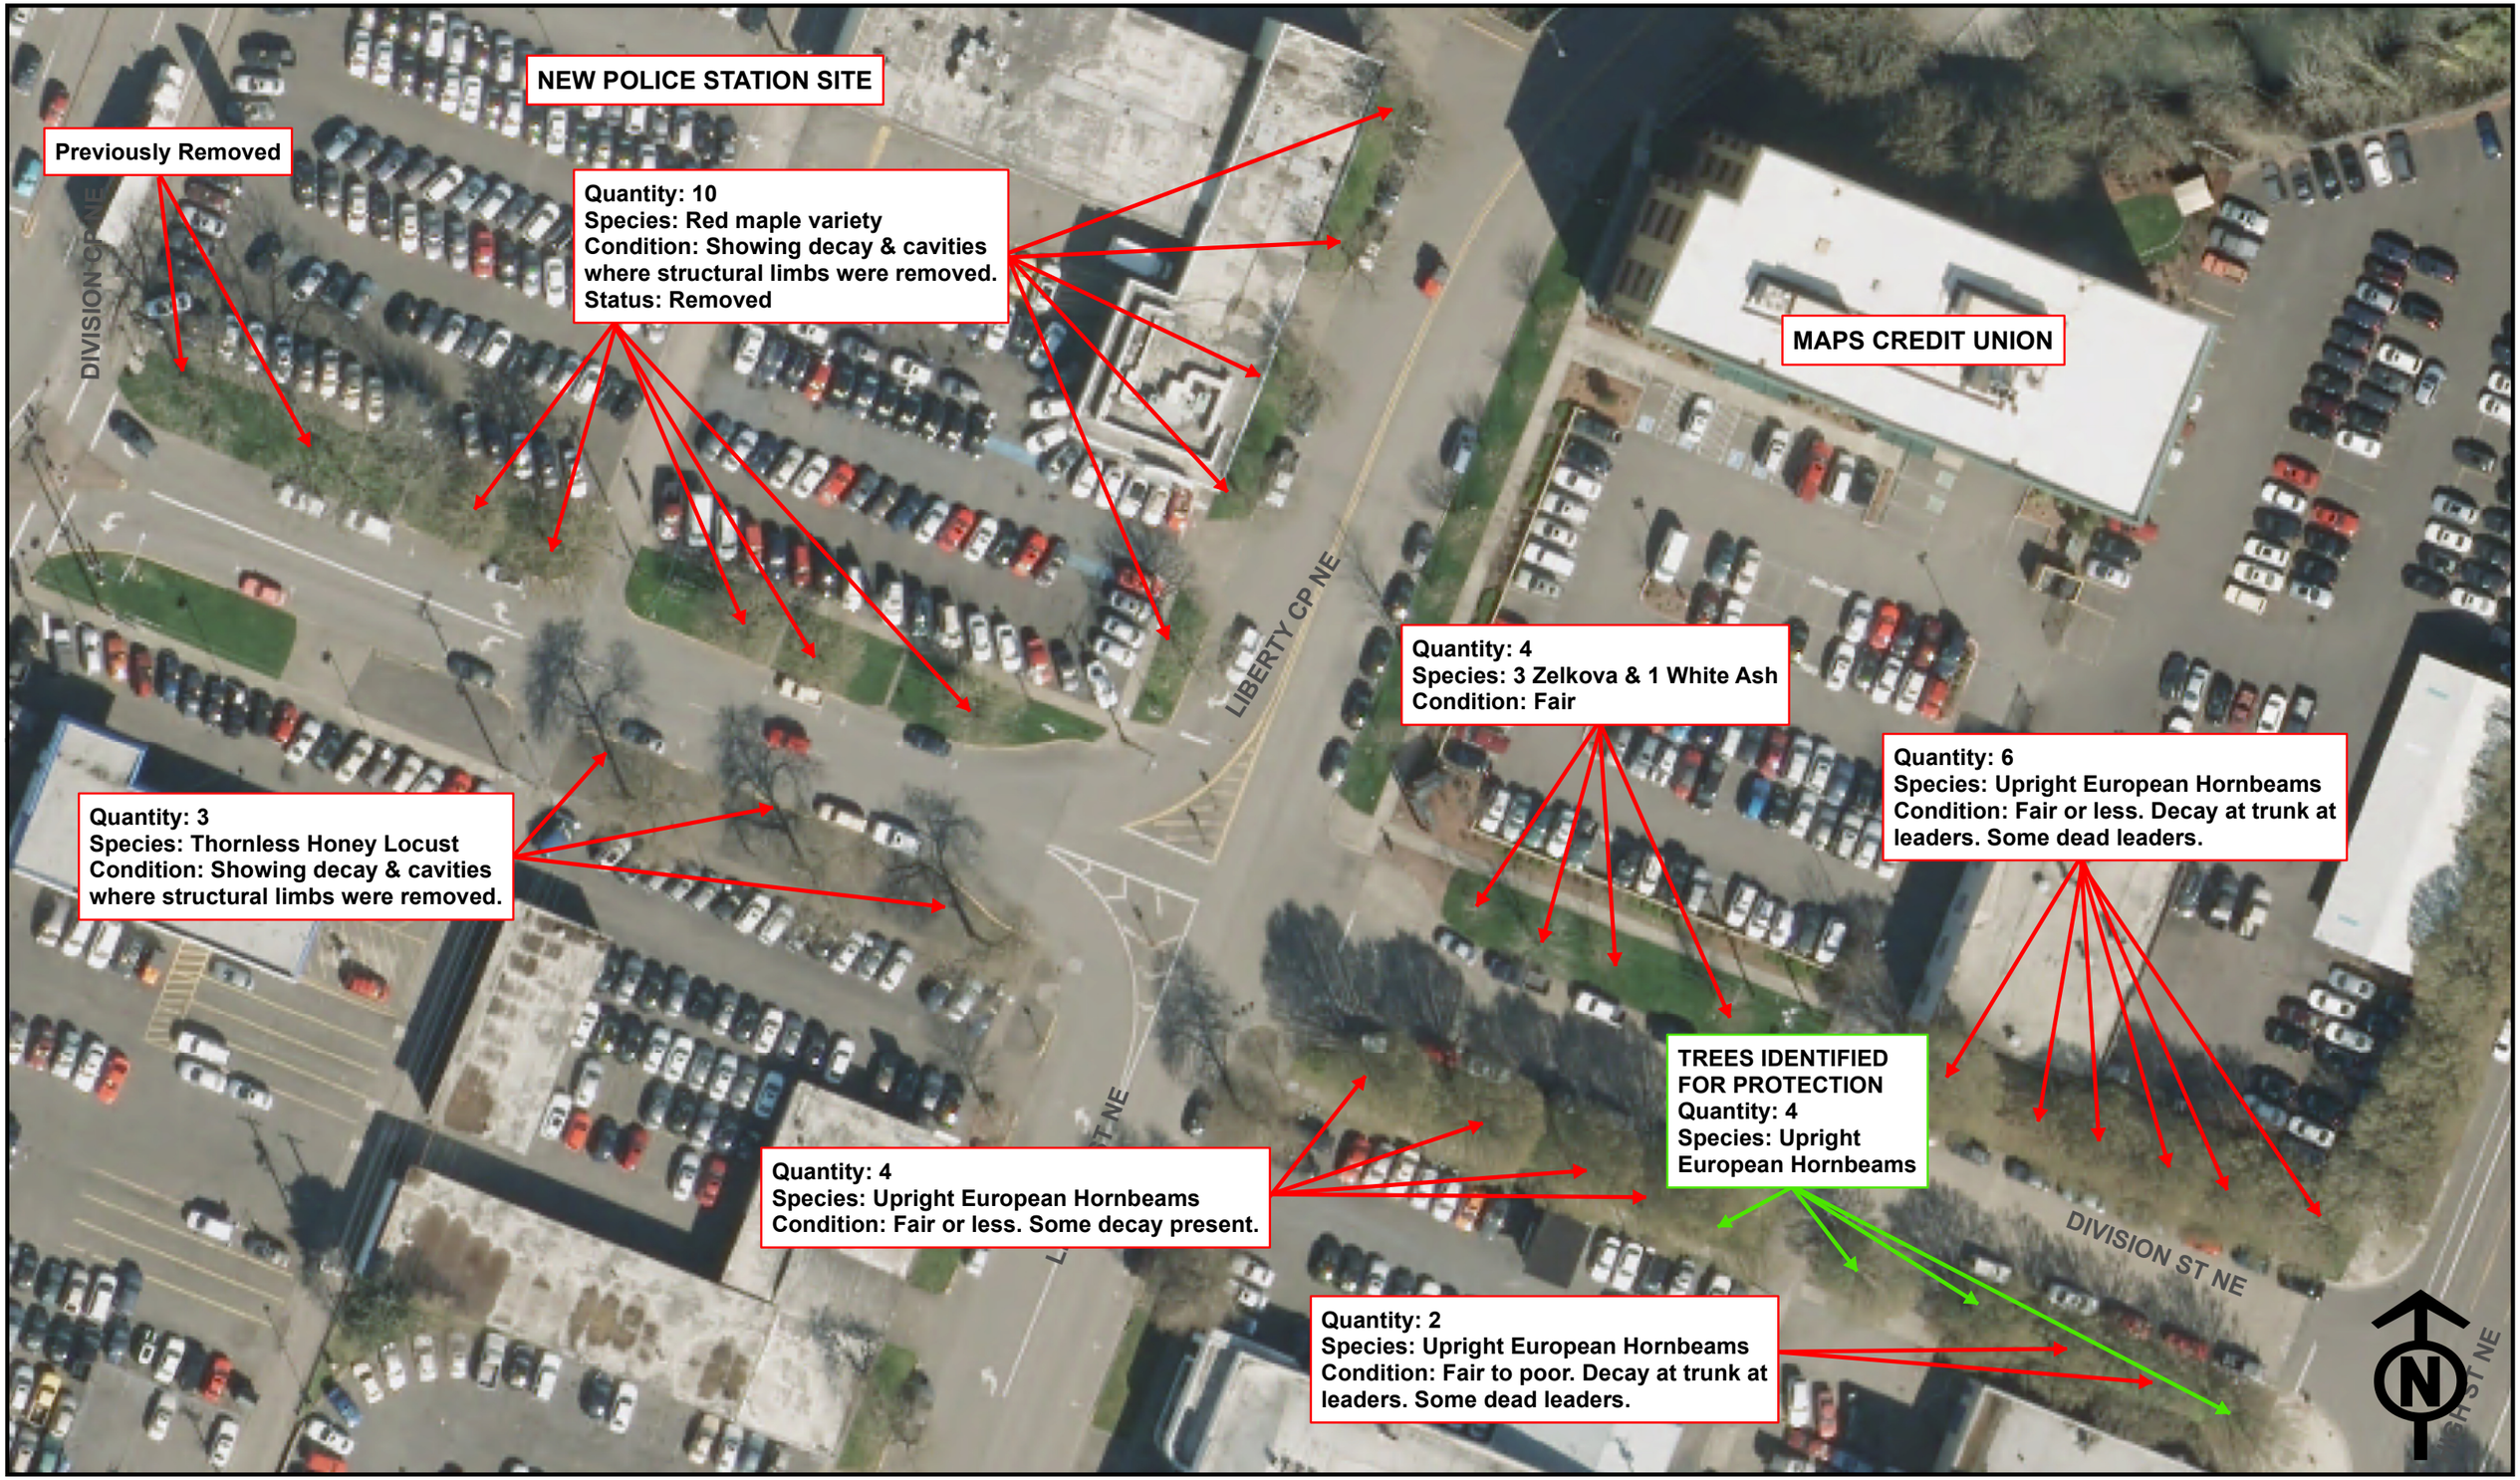

CITY OF Salem AT YOUR SERVICE

City of Salem - New Police Station Project
Existing Street Tree Map

0 15 30 60 Feet

1 inch = 50 feet